

REVISIONS

Amendment:

A, Preliminary layout drawn

Init: NS

Date: 26.09.18

Amendment:

Init: Date:

JB HI-FI

JB HI-FI Group Pty Ltd
Support Office, Level 4, Office Tower 2
Chadstone Place, Chadstone Shopping Centre
1341 Dandenong Road
Chadstone VIC 3148
Ph: 03 8530 7333

Store:

Melbourne Central

Issue:

Preliminary

Melbourne Central

La Trobe St Building - Level 1 Tenancy L01 101
Melbourne VIC 3000

Drawing:

Existing Floor Plan

CAD FILE NAME:

L:\Store Development\WB VIC\Melbourne Central\Plans\WB Melbourne Central VIC_Preliminary F_160819.pln

Date: 16/08/2019

Drawn: NS

Rev:

Scale: 1:100


Size: A1

GG

Project No.:

Sheet: 01

A

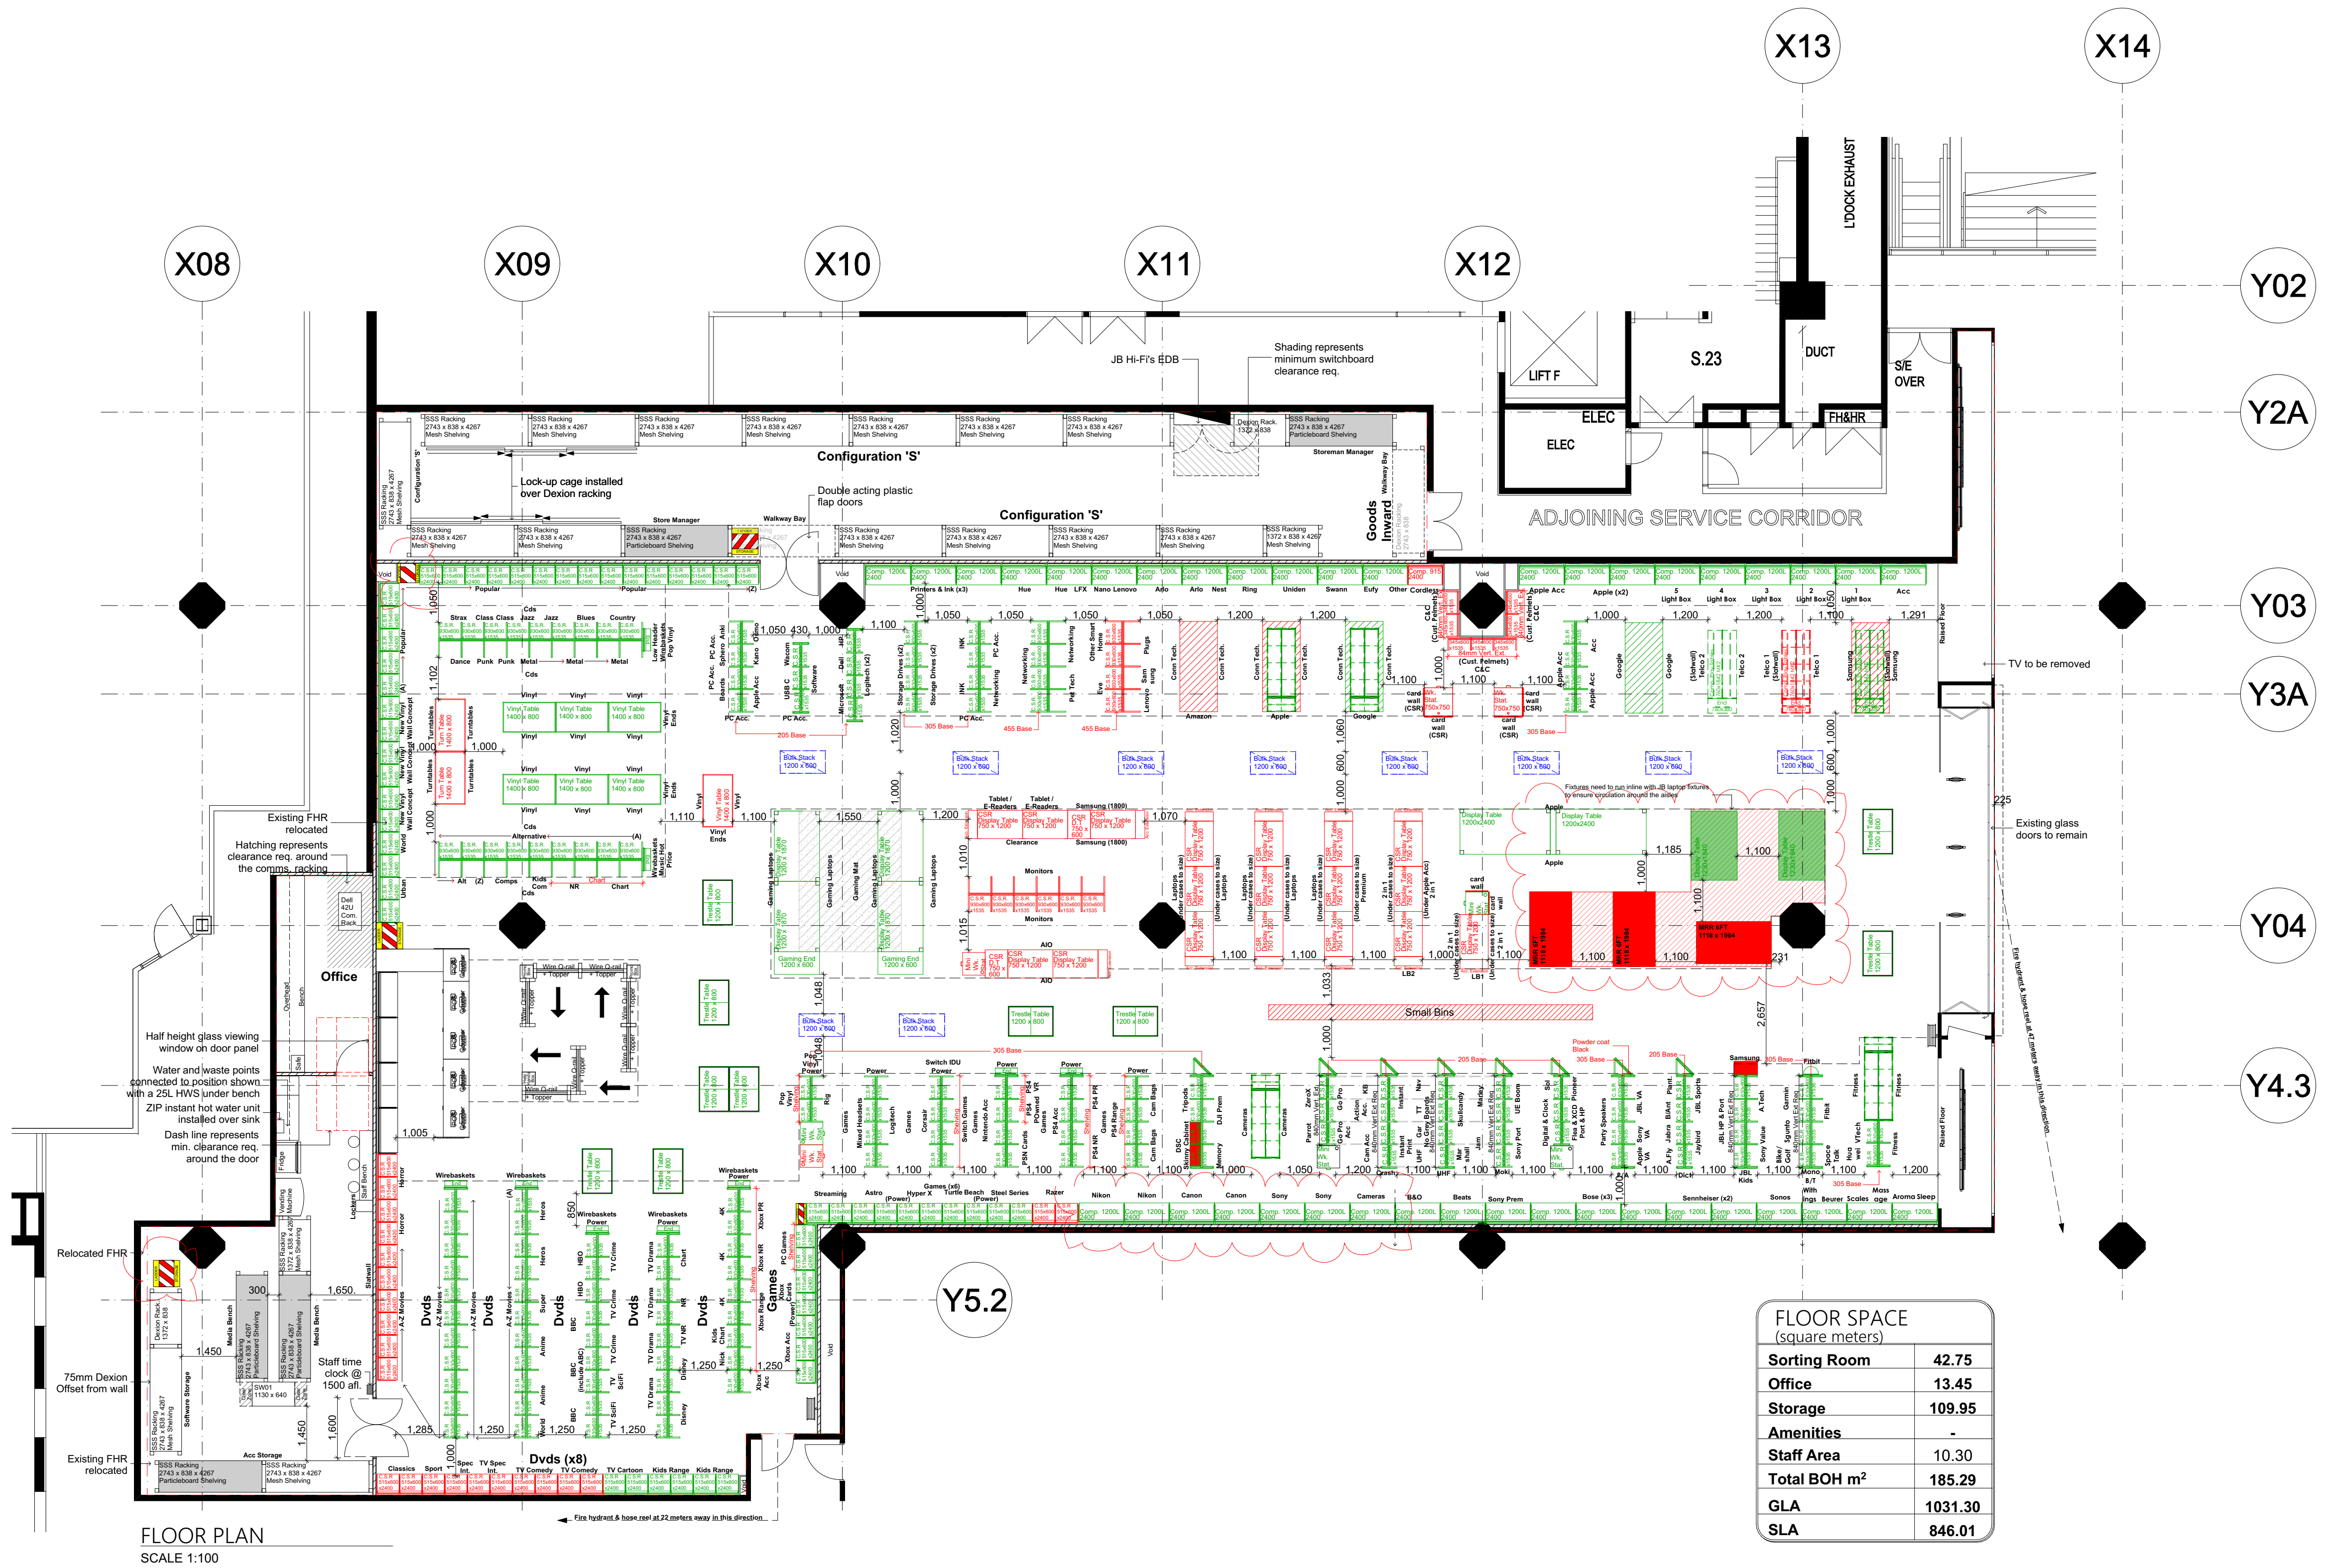

REVISIONS

Amendment:

A. Preliminary layout drawn

B. Updated CDs, Games and Telco Merch and also dropped in a WS in it

C. Updated apple location in computer pad

D. Updated computer pad with New CSR computer tables

E. Updated merch and layout

F. Updated Microsoft layout and Camera back wall merch

Init: Date:

Amendment:

Init: Date:

JB HI-FI

JB HI-FI Group Pty Ltd
Support Office, Level 4, Office Tower 2
Chadstone Place, Chadstone Shopping Centre
1341 Dandenong Road
Chadstone VIC 3148
Ph: 03 8530 7333

Store:

Melbourne Central

Issue:

Preliminary

Melbourne Central

La Trobe St Building - Level 1 Tenancy L01 101
Melbourne VIC 3000

Drawing:

Proposed Floor Plan

CAD FILE NAME:

L:\Store Development\WJB VIC\Melbourne Central\WPlans\WJB Melbourne Central VIC_Preliminary F_160819.pln

Date: 16/08/2019

Scale: 1:100

GG Project No.:

Drawn: NS

Size: A1

Sheet: 01

Rev:

F